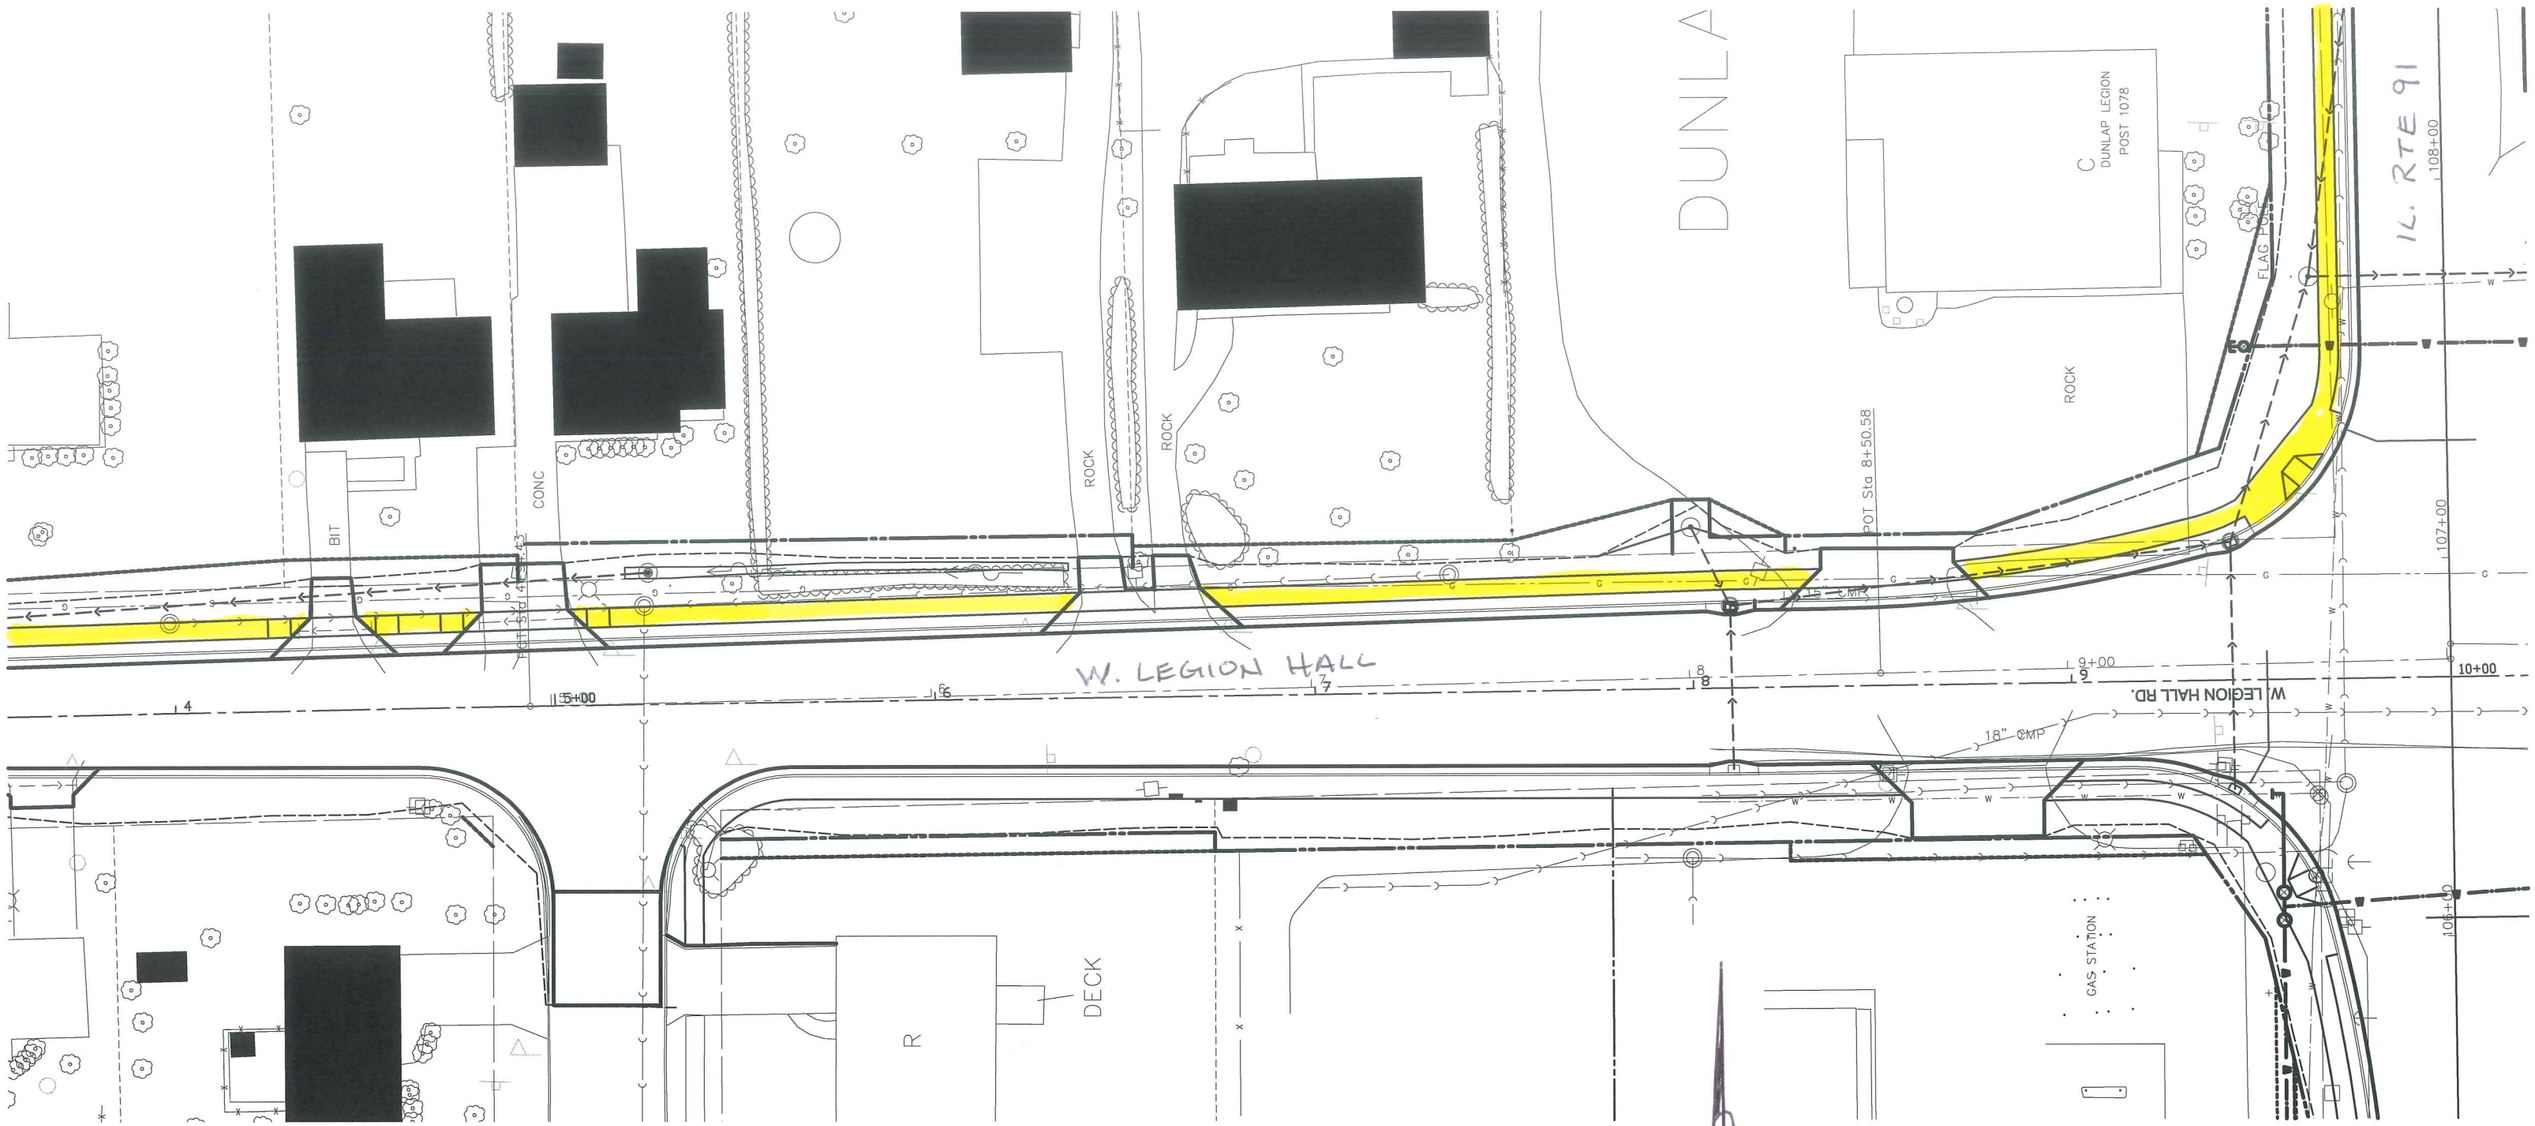

1" = 40'

NEW SIDEWALK DESIGN